Unofficial Document

Plat Cab. 2 . 56-B

LINE	BEARING	DISTANCE
A	S-84-21-02-W	68.15'
B	S-85-44-02-W	81.86'
C	N-82-48-52-E	102.52'
D	N-85-49-07-E	102.56'
E	N-88-47-07-E	94.87'
F	S-88-46-26-E	112.10'
G	S-80-20-23-E	42.70'

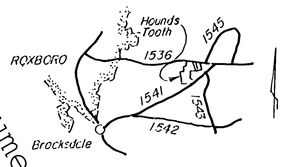

VICINITY MAP

NORTH CAROLINA
PERSON COUNTY

The foregoing certificate of Barbara T. Hall, a notary public for the governmental unit designated is certified to be correct. This Plat was presented for registration and recorded in this office at Plat cabinet 2, Page 56-B.

This 22 day of July, 1985 at 10:00 o'clock

J. BEN KIRBY
Register of deeds

NORTH CAROLINA, PERSON COUNTY

I, Neal C. Hamlett, certify that under my supervision and direction this map was drawn from an actual field survey and that the error of closure is 1/10,000+.

Witness my hand and seal this 9 day of July, 1985

Neal C. Hamlett L-2465
Registered Land Surveyor

This plat was prepared in accordance with G.S. 47-30 as amended.

NORTH CAROLINA REGISTERED SEAL L-2465 LAND SURVEYOR NEAL C. HAMLETT

NORTH CAROLINA, PERSON COUNTY

I, Barbara T. Hall, Notary Public do hereby certify that Neal C. Hamlett, Surveyor, personally appeared before me this day and acknowledged the due execution of the foregoing instrument. Witness my hand and notarial seal this 9 day of July, 1985.

My commission expires 9-18-85

Barbara T. Hall
Notary Public

BARBARA T. HALL NOTARY PUBLIC PERSON COUNTY, N. C.

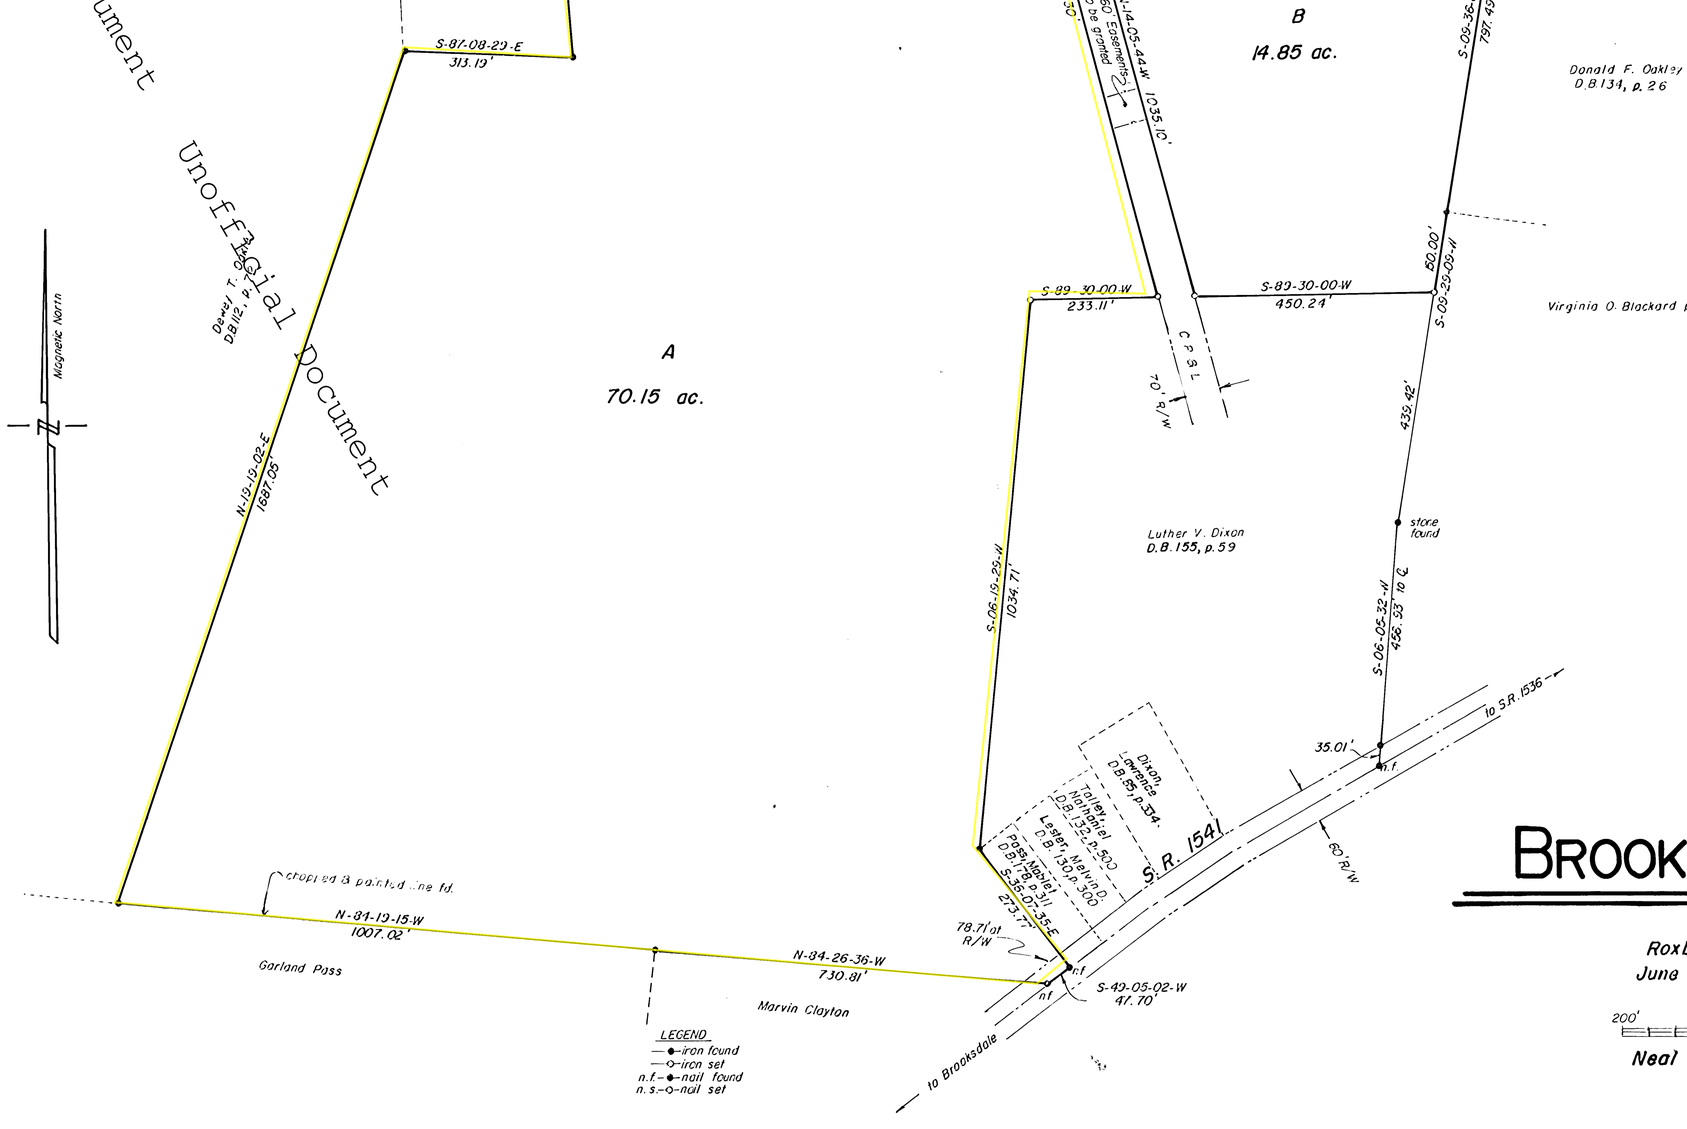

PROPERTY OF

BROOKSDALE HILLSIDE

Roxboro Twp., Person Co., N.C.
June 1985 Hall-Hamlett & Assoc.
Scale 1" = 200"

200' 0 200' 400'

Neal C. Hamlett RLS 2465