Book 18 - Page 38

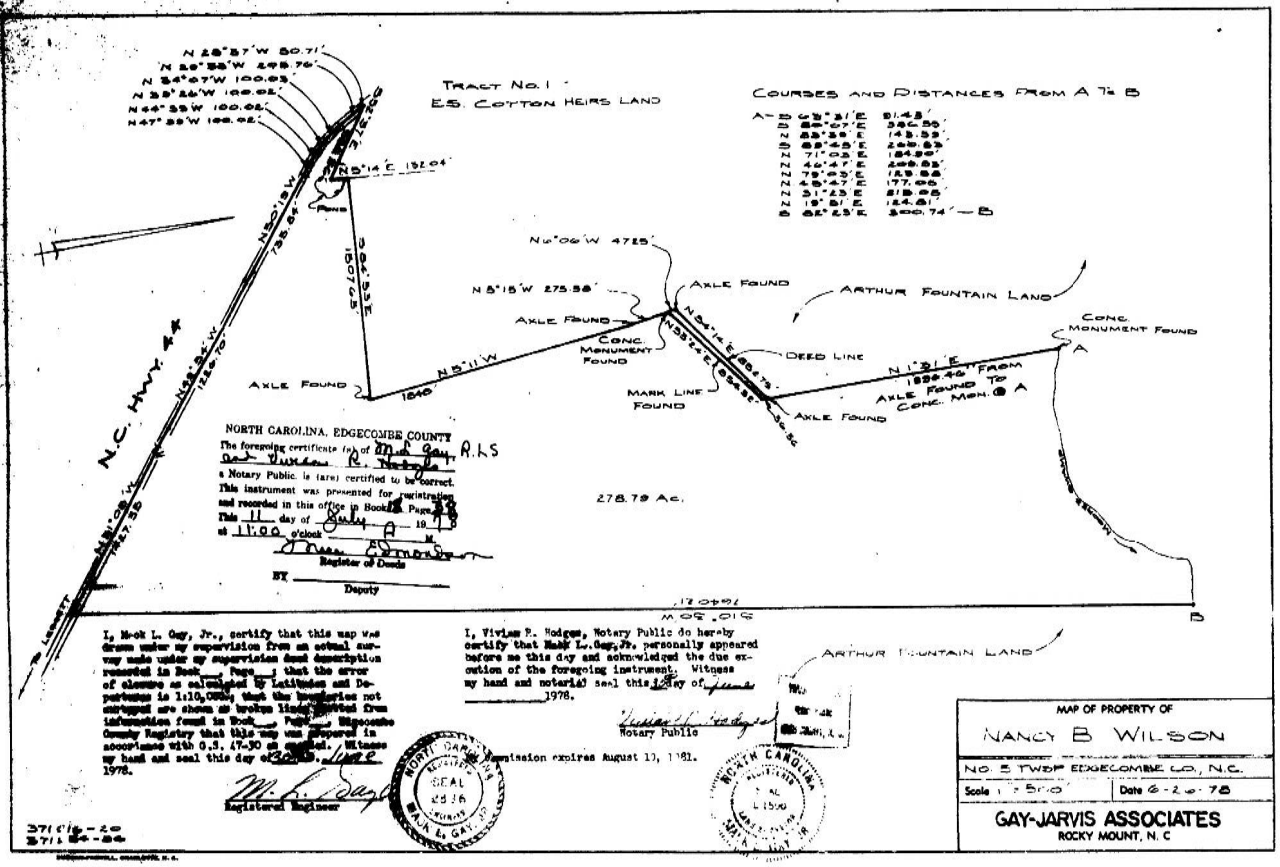

NORTH CAROLINA, EDGECOMBE COUNTY
The foregoing certificate (s) of Mark L. Gay, P.L.S. and Vivian R. Hodges
a Notary Public (s) (are) certified to be correct.
This instrument was presented for registration and recorded in this office in Book 18 Page 38
This 11 day of July A.D. 19 78
at 11:00 o'clock A M.
Register of Deeds
BY _____ Deputy

I, Mark L. Gay, Jr., certify that this map was drawn under my supervision from an actual survey made under my supervision deed description recorded in Book ___, Page ___; that the error of closure as calculated by Latitudes and Departures is 1:10,000; that the monumentation not shown are shown as broken lines; plotted from information found in Book ___, Page ___, Edgecombe County Registry; that this map was prepared in accordance with G.S. 47-30 as amended. Witness my hand and seal this day of June, 1978.

Registered Engineer

I, Vivian R. Hodges, Notary Public do hereby certify that Mark L. Gay, Jr. personally appeared before me this day and acknowledged the due execution of the foregoing instrument. Witness my hand and notarial seal this 13 day of June 1978.

Notary Public

My Commission expires August 13, 1981.

NORTH CAROLINA REGISTERED SEAL 2936 MARK L. GAY, JR.

NORTH CAROLINA PROFESSIONAL SEAL L-1500 MARK L. GAY, JR.

371 C 14-20
371 B 4-24

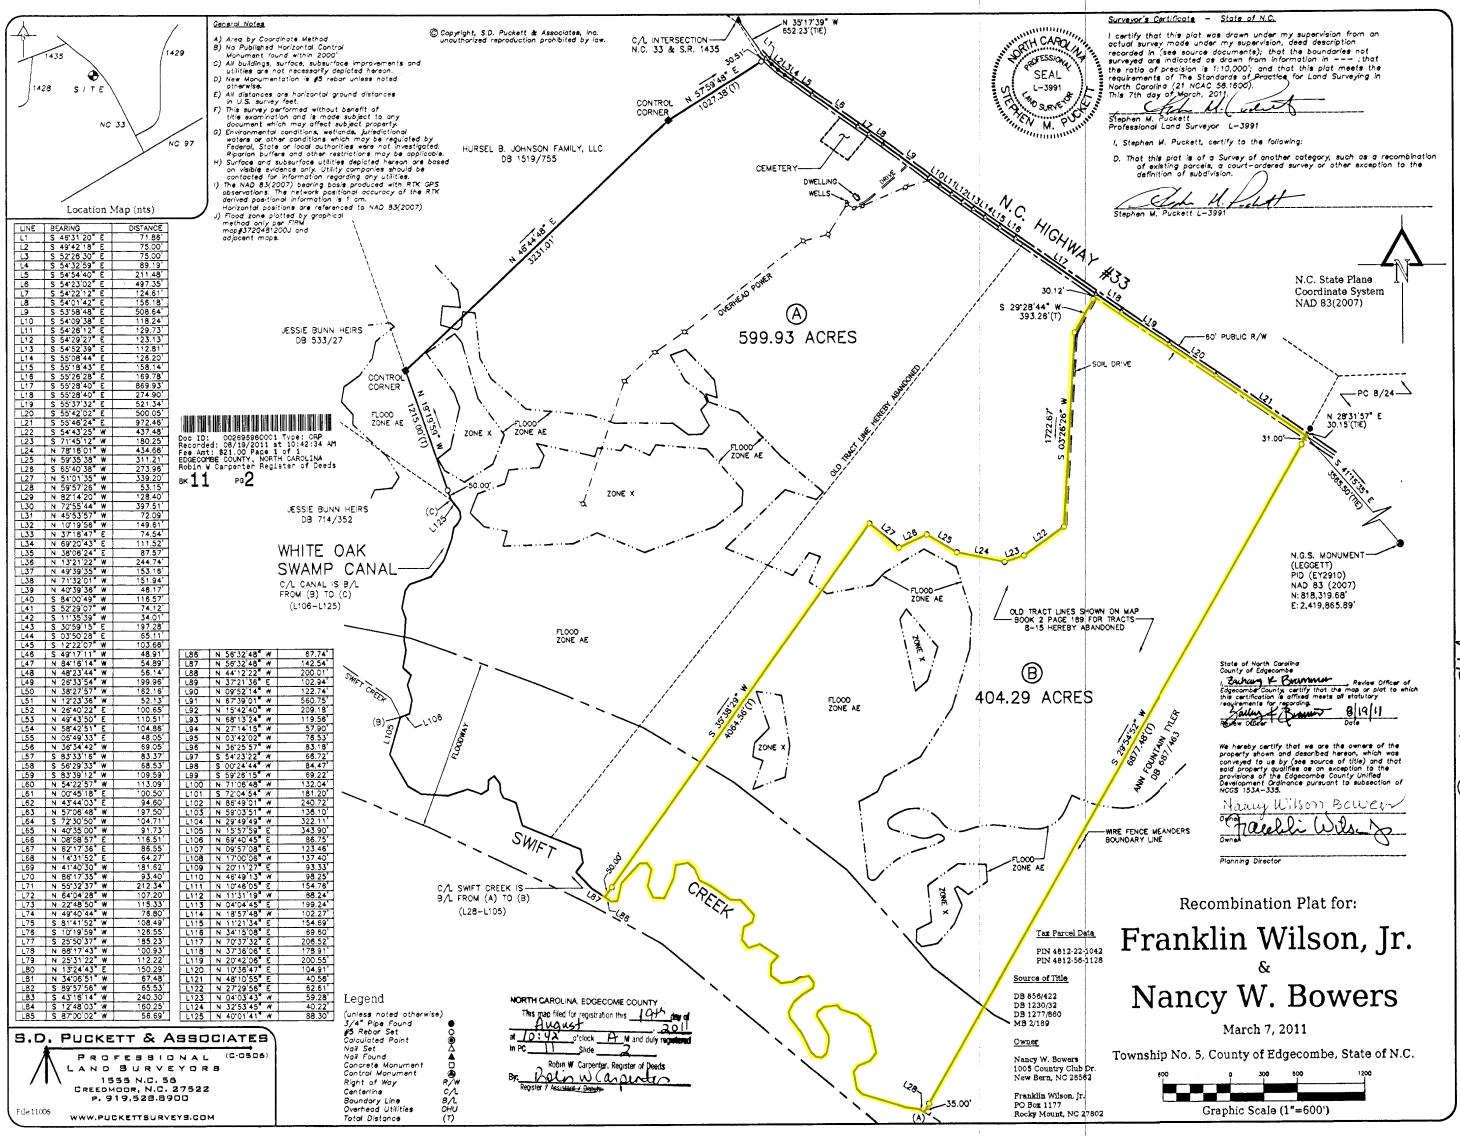

LINE	BEARING	DISTANCE
L1	S 48°31'20" E	71.66'
L2	S 49°42'18" E	75.00'
L3	S 52°26'30" E	75.00'
L4	S 54°32'59" E	69.12'
L5	S 54°54'40" E	211.48'
L6	S 54°23'02" E	497.35'
L7	S 54°22'12" E	124.61'
L8	S 54°01'42" E	156.18'
L9	S 53°58'48" E	508.64'
L10	S 54°09'38" E	118.24'
L11	S 54°28'12" E	129.73'
L12	S 54°29'27" E	123.13'
L13	S 54°52'39" E	112.81'
L14	S 55°08'44" E	126.20'
L15	S 55°18'43" E	158.14'
L16	S 55°26'28" E	169.78'
L17	S 55°28'40" E	869.93'
L18	S 55°28'40" E	274.90'
L19	S 55°37'32" E	521.34'
L20	S 55°42'02" E	500.05'
L21	S 55°46'24" E	972.46'
L22	S 54°43'25" W	437.48'
L23	S 71°45'12" W	180.25'
L24	N 78°16'01" W	434.56'
L25	N 59°35'38" W	311.21'
L26	S 55°40'38" W	273.96'
L27	N 51°01'35" W	339.20'
L28	N 59°57'28" W	53.15'
L29	N 82°14'20" W	128.40'
L30	N 72°55'44" W	397.51'
L31	N 45°53'57" W	72.09'
L32	N 10°19'56" W	149.51'
L33	N 37°18'47" E	74.54'
L34	N 69°20'43" E	111.52'
L35	N 38°06'24" E	87.57'
L36	N 13°21'22" W	244.74'
L37	N 49°39'35" W	153.18'
L38	N 71°32'01" W	151.94'
L39	N 40°39'36" W	48.17'
L40	S 84°00'49" W	118.57'
L41	S 52°29'07" W	74.12'
L42	S 11°35'39" W	34.01'
L43	S 30°59'15" E	197.28'
L44	S 03°50'28" E	65.11'
L45	S 12°22'07" W	103.66'
L46	S 48°27'11" W	48.91'
L47	N 84°16'14" W	54.89'
L48	N 48°03'44" W	56.14'
L49	N 29°33'54" W	199.98'
L50	N 38°27'57" W	182.18'
L51	N 12°03'38" W	52.13'
L52	N 24°02'22" E	100.65'
L53	N 49°43'50" E	110.51'
L54	N 58°42'51" E	104.88'
L55	N 08°49'33" E	48.05'
L56	N 38°34'42" W	69.05'
L57	S 83°31'18" W	83.37'
L58	S 56°29'33" W	68.53'
L59	S 83°39'12" W	109.59'
L60	N 54°23'57" W	113.09'
L61	N 00°45'18" E	100.50'
L62	N 43°44'03" E	94.60'
L63	N 57°06'48" W	197.50'
L64	S 72°30'50" W	104.71'
L65	N 40°35'00" W	91.73'
L66	N 08°58'57" E	118.51'
L67	N 82°17'36" E	86.55'
L68	N 11°31'52" E	54.27'
L69	N 41°40'30" W	181.62'
L70	N 86°17'35" W	93.40'
L71	N 59°32'37" W	212.34'
L72	N 64°04'28" W	107.20'
L73	N 22°48'50" W	115.33'
L74	N 49°40'44" W	76.80'
L75	S 81°41'52" W	108.49'
L76	S 10°19'59" W	126.55'
L77	S 25°50'37" W	185.23'
L78	S 88°17'43" W	100.93'
L79	N 25°31'22" W	112.22'
L80	N 13°24'43" E	150.29'
L81	N 34°06'51" W	67.48'
L82	S 89°57'56" W	65.53'
L83	S 43°18'14" W	240.30'
L84	S 12°48'03" W	160.25'
L85	S 87°00'02" W	58.69'
L86	N 58°32'48" W	67.74'
L87	N 58°32'48" W	142.54'
L88	N 44°12'22" W	200.01'
L89	N 37°21'36" E	102.94'
L90	N 09°52'14" W	122.74'
L91	N 67°39'01" W	560.78'
L92	N 15°42'40" W	209.19'
L93	N 68°13'24" W	119.56'
L94	N 27°14'13" W	57.90'
L95	N 03°42'02" W	78.53'
L96	N 36°25'57" W	83.18'
L97	S 54°33'22" W	68.72'
L98	S 00°24'44" W	84.47'
L99	S 59°26'15" W	69.22'
L100	N 71°06'48" W	132.04'
L101	S 72°04'34" W	181.20'
L102	N 88°49'01" W	240.72'
L103	N 59°35'11" W	136.10'
L104	N 29°49'49" W	322.11'
L105	N 15°57'39" E	343.90'
L106	N 69°40'45" E	86.75'
L107	N 09°57'08" E	123.46'
L108	N 17°00'08" W	137.40'
L109	N 20°11'07" E	83.33'
L110	N 46°49'13" W	98.25'
L111	N 10°48'05" E	154.78'
L112	N 11°31'13" E	98.24'
L113	N 04°04'45" E	199.24'
L114	N 18°57'48" W	102.27'
L115	N 11°21'34" E	154.69'
L116	N 34°15'08" E	69.60'
L117	N 70°37'32" E	206.52'
L118	N 37°38'06" E	178.91'
L119	N 20°42'08" E	200.55'
L120	N 10°36'47" E	104.91'
L121	N 48°05'55" E	40.58'
L122	N 27°29'08" E	62.61'
L123	N 04°03'43" W	59.28'
L124	N 32°53'45" W	40.22'
L125	N 40°01'41" W	88.30'

PC 11 Slide 2

PC 11 Slide 2